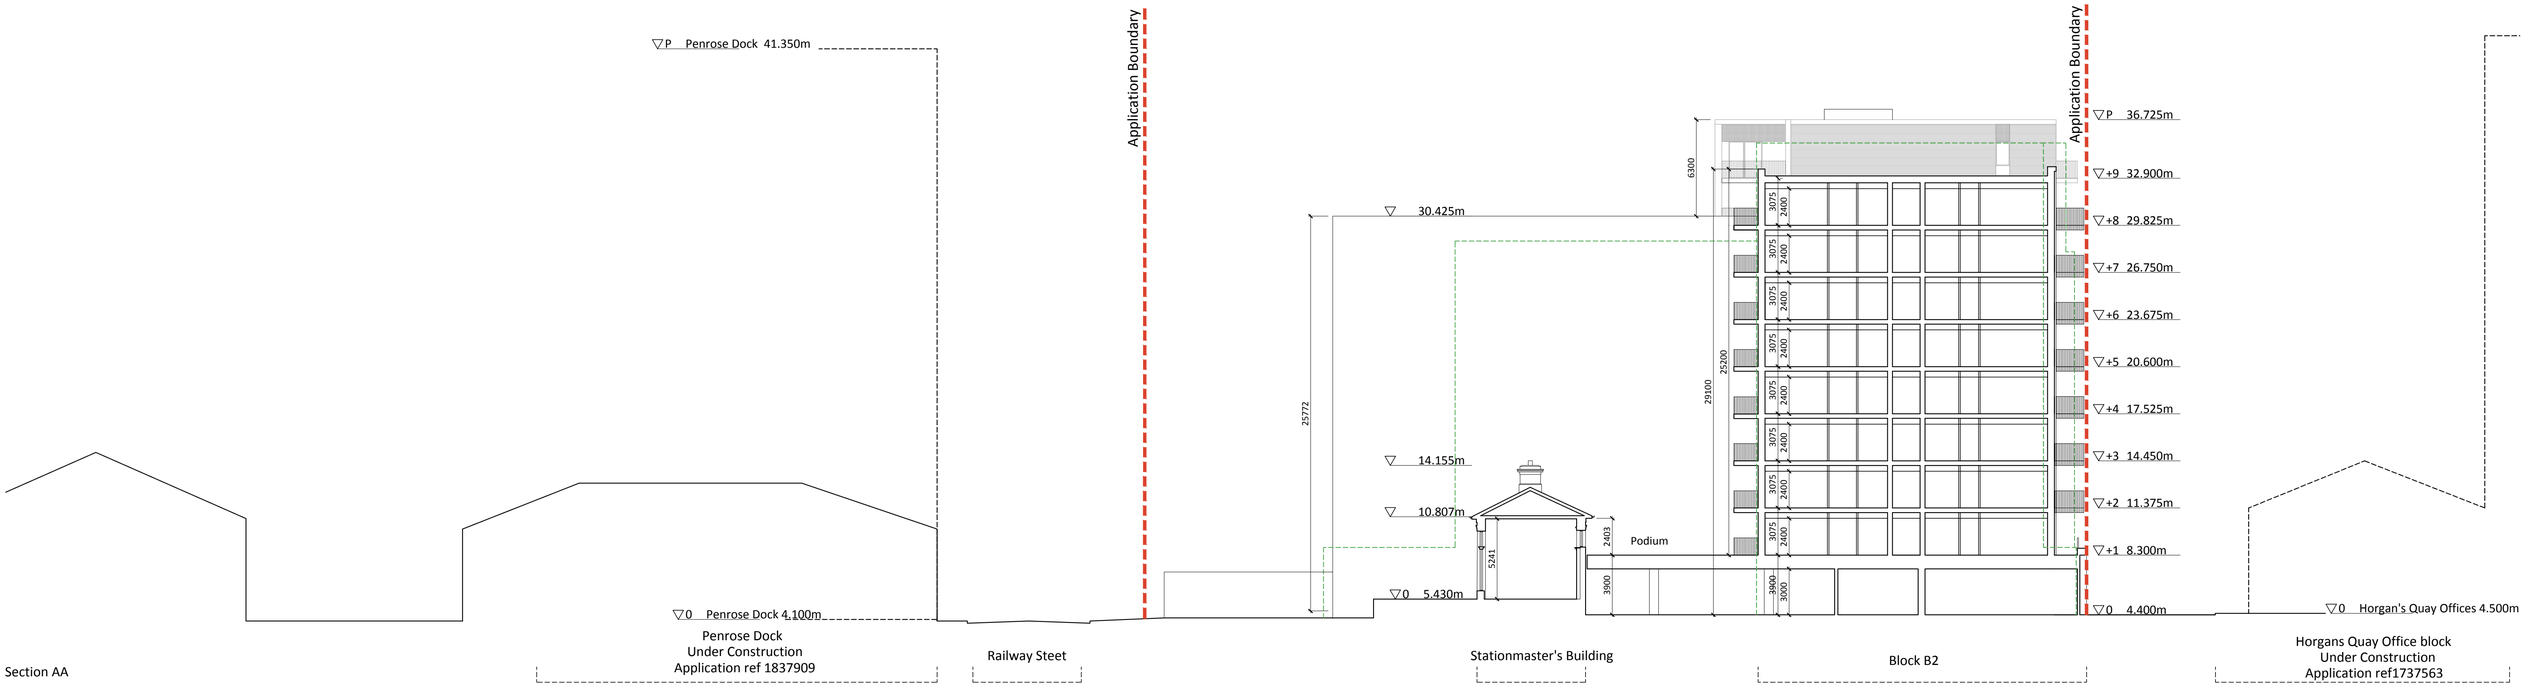

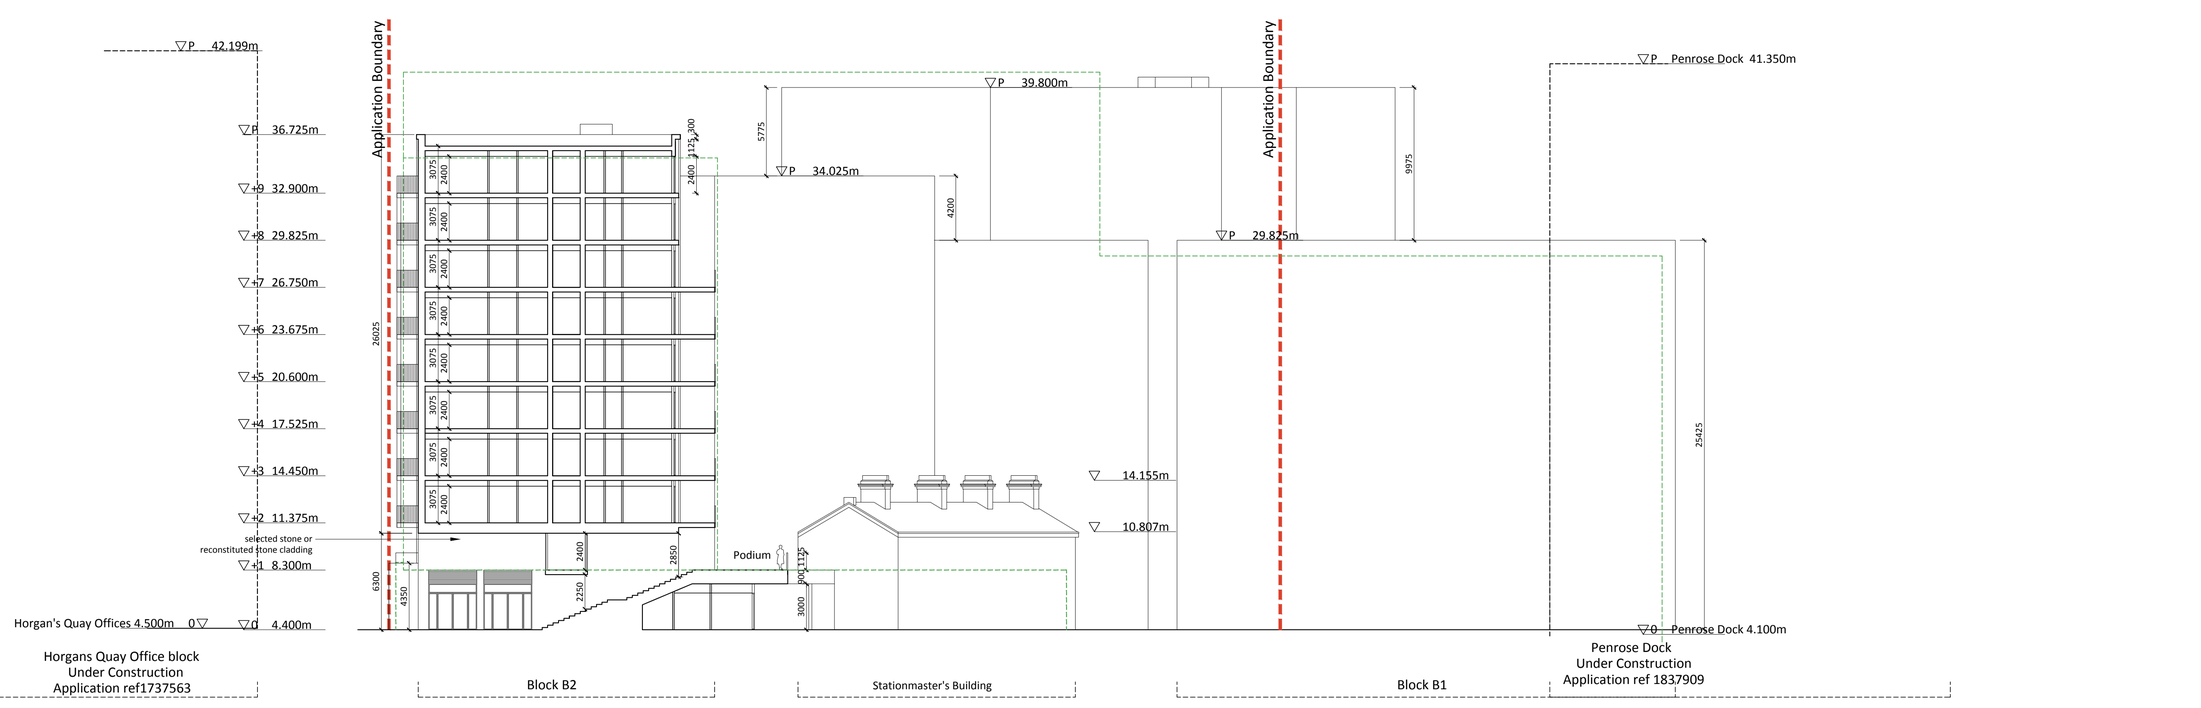

Sections AA and BB

Outline of residential block permitted under 17/37563

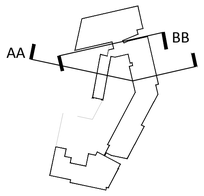

Revision Description	Date	Rev. No.	Issued by
SDH application	08-09-2019	3	AW
SHD Pre application	22-03-2019	2	SV
Planning	15-02-2019	1	SK

Figured dimensions only to be used. This drawing is copyright of O'Mahony Pike Architects Ltd. All information is shared as per approved use in accordance with BS1192(2007) + A2(2016), Table 5; Standard Codes for Suitability of Models and Documents. If 'Information Approval Check' is empty, this information has been shared at S0 - WIP.

o'mahony pike
architecture|urban design
email: info@omahonypike.com
tel: +353 1 202 7400
fax: +353 1 283 0822
www.omahonypike.com

Dublin
The Chapel
Mount St. Anne's
Milltown, Dublin 6
D06 XN52 Ireland

Cork
26 South Mall
Cork City
Co. Cork
T12 R2RV Ireland

Project No.:	1623C	**Scale @** A1:	1|200
Project Lead:	CK	**Date Printed:**	08-09-2019
Drawn By:	IT	**Current Rev.:**	3
Model No.:	HQDRQ-OMP-B0-ZZ-DR-A-3900		
Purpose:	S4		

Project: HQ Horgan's Quay Residential
Location: Horgan's Quay, Cork
Client: HQ Developments Ltd.

Drawing Title: Sections AA & BB
Drawing No.: HQDRQ-OMP-B0-XX-DR-A-3900

Suitability - Checked By - Date